


CTAS344 - CBS Legend
CCTV3 Offices (Rev#2) -
SO59289



8038 YONGE ST. UNIT 25
TORONTO, ON L3T 7R9

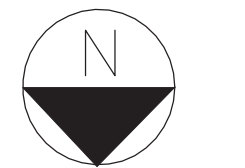

CCTV Monitor - 1 RG-59 cabled to Server Rack in Main MDF (Computer Room)

CCTV Camera -1 CAT5e Cables to nearest MDF, Terminated to Rack Mounted Patch Panels

Access Control - 1 Cat5e Cable to nearest MDF, terminated on rack mounted patch panel

Facial Recognition -1 CAT5e Cable to nearest MDF, Terminated to Rack Mounted Patch Panels

Audio - 1 18/2 Power cabled to nearest MDF


Remote Cabinet - Alternate MDF's - cabled as Noted

THESE DRAWINGS AND DOCUMENTS ARE THE PROPERTY OF STEPHENSON DESIGN ASSOCIATES INC. AND ARE TO BE USED ONLY FOR THE PROJECT AND SITE SPECIFICALLY IDENTIFIED. ANY REUSE, REPRODUCTION, OR DISTRIBUTION OF THESE DRAWINGS, SPECIFICATIONS OR RELATED DOCUMENTS IS STRICTLY PROHIBITED WITHOUT THE EXPRESS WRITTEN CONSENT OF STEPHENSON DESIGN ASSOCIATES INC.


Cabling Notes:

- 1 - All cable drops must have a 20' service loop coiled at ceiling before dropped
- 2 - All cables in floor conduit must have a 20' service loop coiled under the counter
- 3 - All cables must have a 20' service loop at MDF End coiled in ceiling.

THESE DRAWINGS AND DOCUMENTS ARE TO BE READ IN CONJUNCTION WITH ALL OTHER DRAWINGS AND DOCUMENTS FOR THIS PROJECT, INCLUDING MECHANICAL AND ELECTRICAL CONSULTANT'S DRAWINGS, AS WELL AS THE SPECIFICATIONS, ELEVATIONS, DETAILS, AND DOOR FRAME, AND HARDWARE SCHEDULES. IF THERE ARE ANY DISCREPANCIES, IMMEDIATELY. ALL WORK TO BE COMPLETED WITHOUT ANY INTERRUPTION TO BASE BUILDING SYSTEMS. THE CONTRACTOR SHALL CHECK AND VERIFY ALL DIMENSIONS AND REPORT ANY DISCREPANCIES BEFORE PROCEEDING WITH THE WORK. DIMENSIONS REFER TO EXISTING CONDITIONS AND SHALL BE VERIFIED BY CONTRACTOR. PLUS/MINUS (+/-) DIMENSIONS SHALL COMPLY WITH ALL THE REQUIREMENTS AS NOTED IN THESE CONTRACT DOCUMENTS, ALONG WITH ALL OTHER DOCUMENTS PROVIDED BY THE DESIGNER. THE CONTRACTOR SHALL NOTIFY THE CHIEF BUILDING OFFICIAL OF THE READINESS, SUBSTANTIAL COMPLETION AND COMPLETION OF THE STAGES OF CONSTRUCTION SET OUT IN SENTENCES 2.4.5.1(2) AND 2.4.5.2 OF THE BUILDING CODE, O. REG. 403/97 AS AMENDED. THE CONTRACTOR SHALL BE PRESENT AT EACH SITE INSPECTION BY AN INSPECTOR UNDER SENTENCE 2.4.5.3 OF THE BUILDING CODE. SPRINKLER SYSTEMS, STANDPIPE AND HOSE SYSTEM, FIRE ALARM SYSTEM, EXIT SIGN AND EMERGENCY LIGHTING SYSTEM ARE REQUIRED, AND SHALL BE INSTALLED AND INSPECTED PRIOR TO OCCUPANCY OF FLOOR AREAS. PORTABLE FIRE EXTINGUISHERS SHALL BE PROVIDED IN CONFORMANCE WITH ARTICLE 3.2.6.17 OF ONTARIO BUILDING CODE AND SECTION 6.2 OF ONTARIO FIRE CODE. ALL MATERIALS SUPPLIED AND INSTALLED WITHIN THE OCCUPIED FLOOR AREAS SHALL HAVE A SMOKE/FLAME SPREAD RATING THAT MEETS THE REQUIREMENTS OF THE LATEST EDITION OF THE ONTARIO BUILDING CODE. ADD OR RELOCATE EXIT SIGNAGE AND EMERGENCY LIGHTING PER O. REG. 403/97-3.2.7, 3.4.5. CENTERLINE OF ALL NEW WALL SWITCHES, CONTROLS, HANDLES, OPERATORS, READERS AND DISPENSERS SHALL BE INSTALLED IN ACCORDANCE WITH ONTARIO BUILDING CODE BARRIER FREE DESIGN REQUIREMENTS.

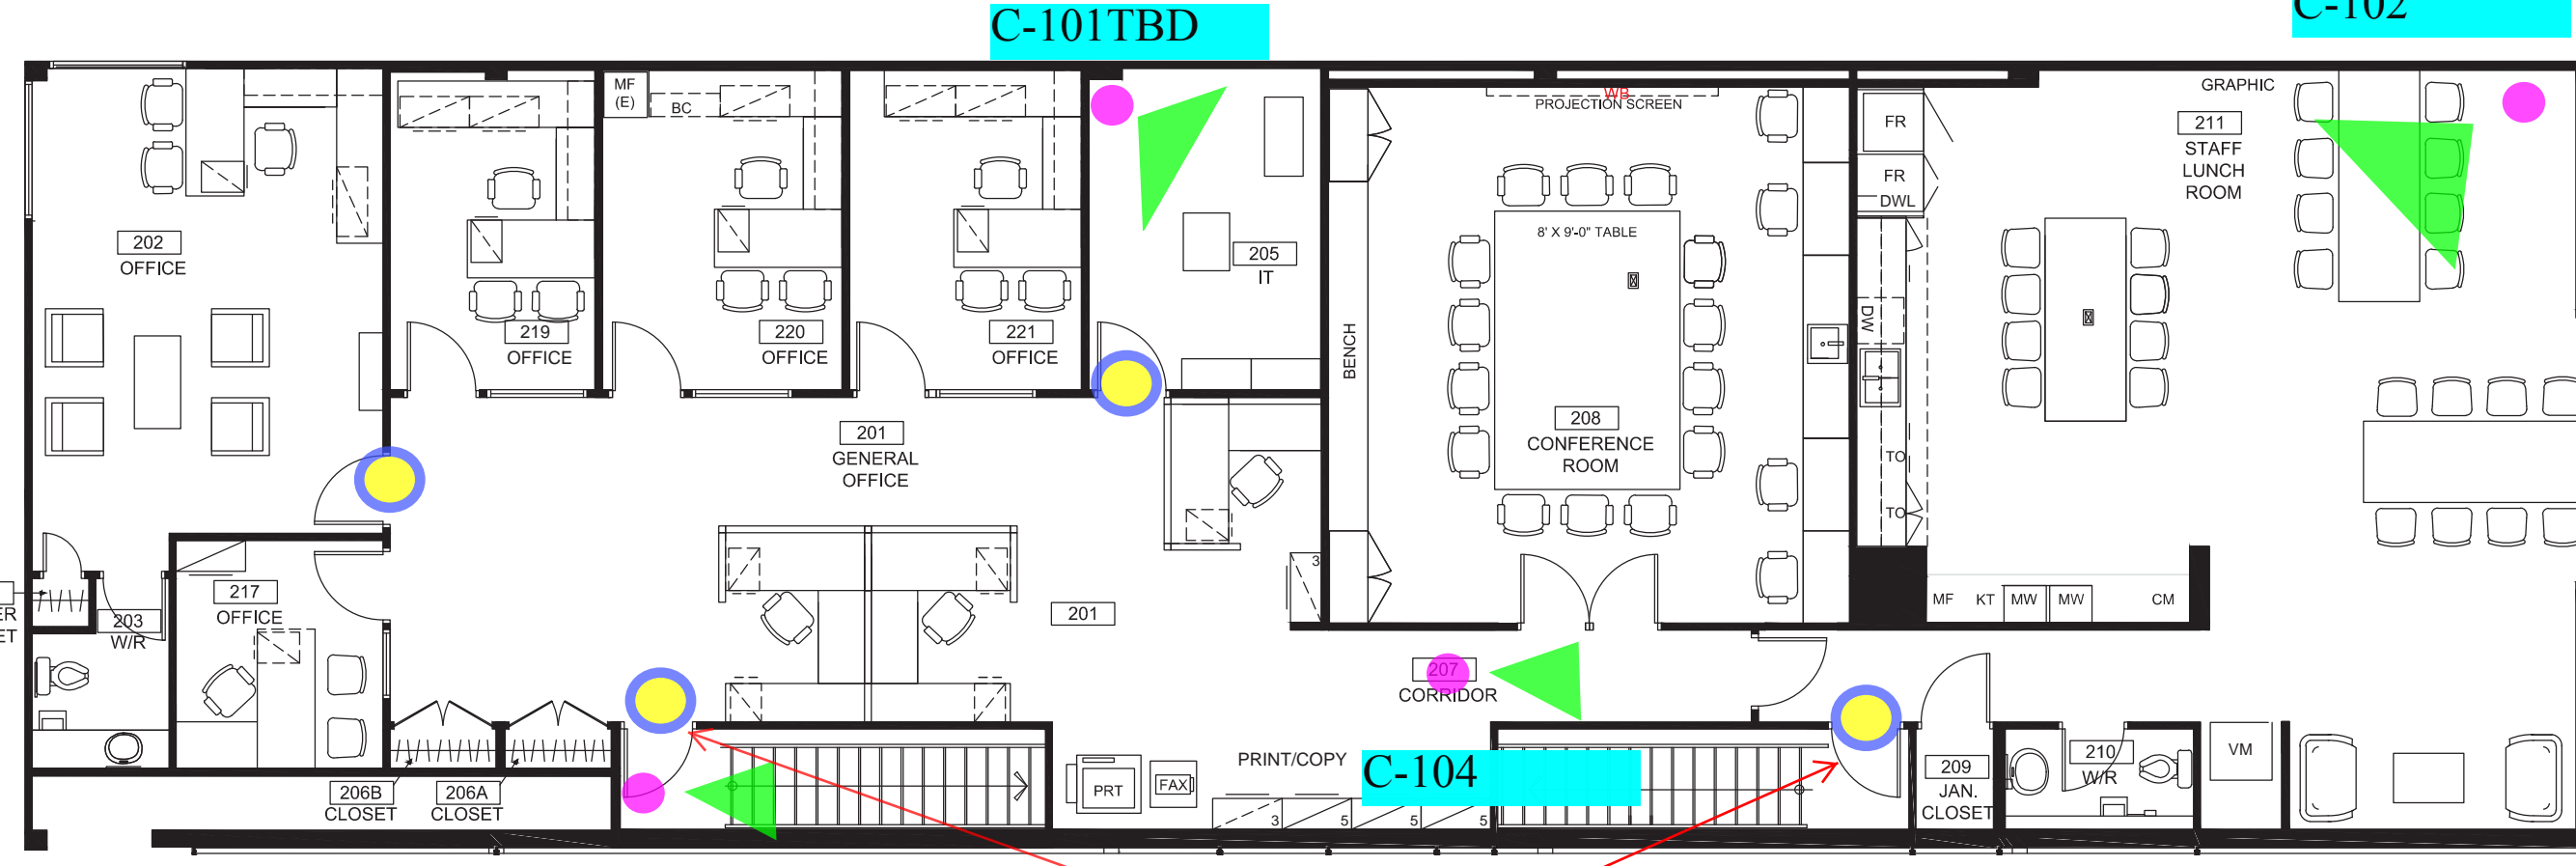

SECOND LEVEL

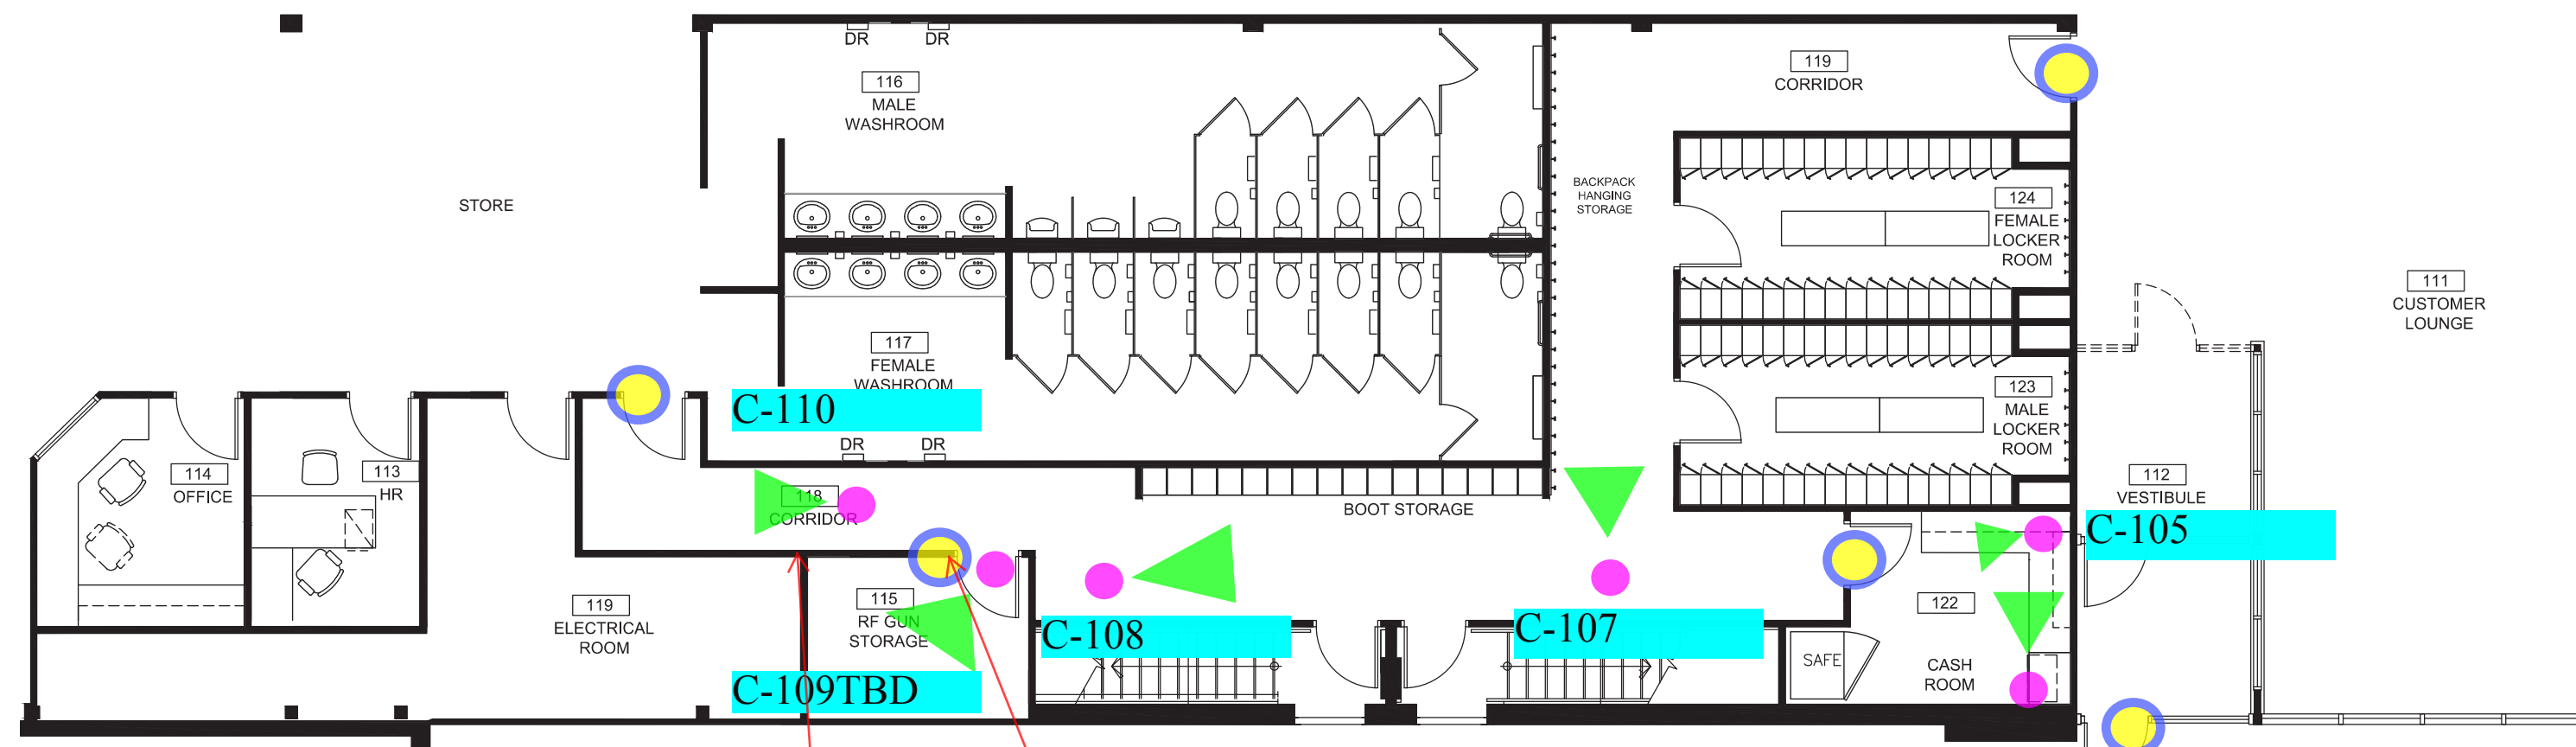

MAIN LEVEL

GENERAL LEGEND

- AREA NOT IN SCOPE
- ROOM OR AREA NUMBER
- NOTE NUMBER

ABBREVIATIONS

- FR REFRIGERATOR
- MW MICROWAVE
- DW DISHWASHER
- CM COFFEE MACHINE
- KT KETTLE
- TO TOASTER
- MF MINI FRIDGE
- DWL DIRECT WATER LINE
- VM VENDING MACHINE
- PRT PRINTER
- FAX FAX MACHINE
- TM TABLE MODULE
- TV WALL MOUNT TV
- PRJ PROJECTOR

FURNITURE PLAN NOTES

- 1 ALL DISCREPANCIES IN THE DRAWINGS SHALL BE REPORTED TO SDA FOR FURTHER CLARIFICATIONS PRIOR TO PROCEEDING WITH THE WORK.
- 2 ALL SYSTEMS FURNITURE INDICATED ON THIS PLAN REPRESENTS DESIGN INTENT ONLY. REFERENCE FURNITURE DEALERS INSTALLATION FURNITURE PLANS FOR EXACT FURNITURE SPECIFICATIONS.
- 3 CONTRACTOR TO COORDINATE WITH FURNITURE SUPPLIER PRIOR TO PLACEMENT OF FURNITURE.
- 4 WHERE NOTED ON PLAN REFER TO AV SUPPLIER DRAWING AND SPEC PACKAGE AND ENGINEERING DRAWINGS FOR SPECIFIC AV AND ELECTRICAL REQUIREMENTS.
- 5 CONTRACTOR TO COORDINATE WITH FURNITURE SUPPLIER TO DETERMINE THE BEST CORE DRILL LOCATIONS.
- 6 CONTRACTOR TO COORDINATE WITH CLIENT OR FURNITURE SUPPLIER REGARDING SITE DELIVERY AND INSTALLATION SCHEDULE.
- 7 REFER TO PARTITION PLAN FOR LOCATIONS OF BLOCKING IN PARTITION FOR AS REQUIRED FOR FURNITURE SUPPORT.

CANADIAN TIRE CORPORATION
11311 99 STREET,
GRANDE PRAIRIE, AB

SCALE:	1/8" = 1'-0"
DATE:	APRIL 13th 2018
DRAWN BY:	KB
CHECKED BY:	SS
DWG NAME:	FURNITURE PLAN
PROJECT NO.	18-004-A-1
DWG NO.	D1